TYPICAL DIP-TROUGH SECTION DETAIL 1:5

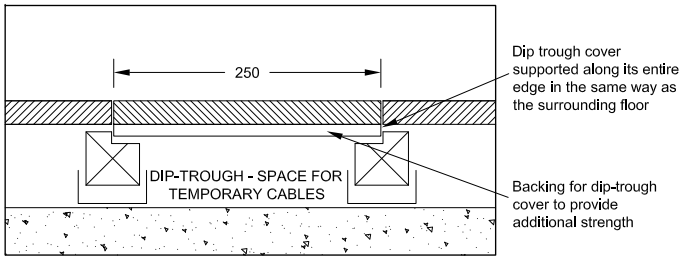

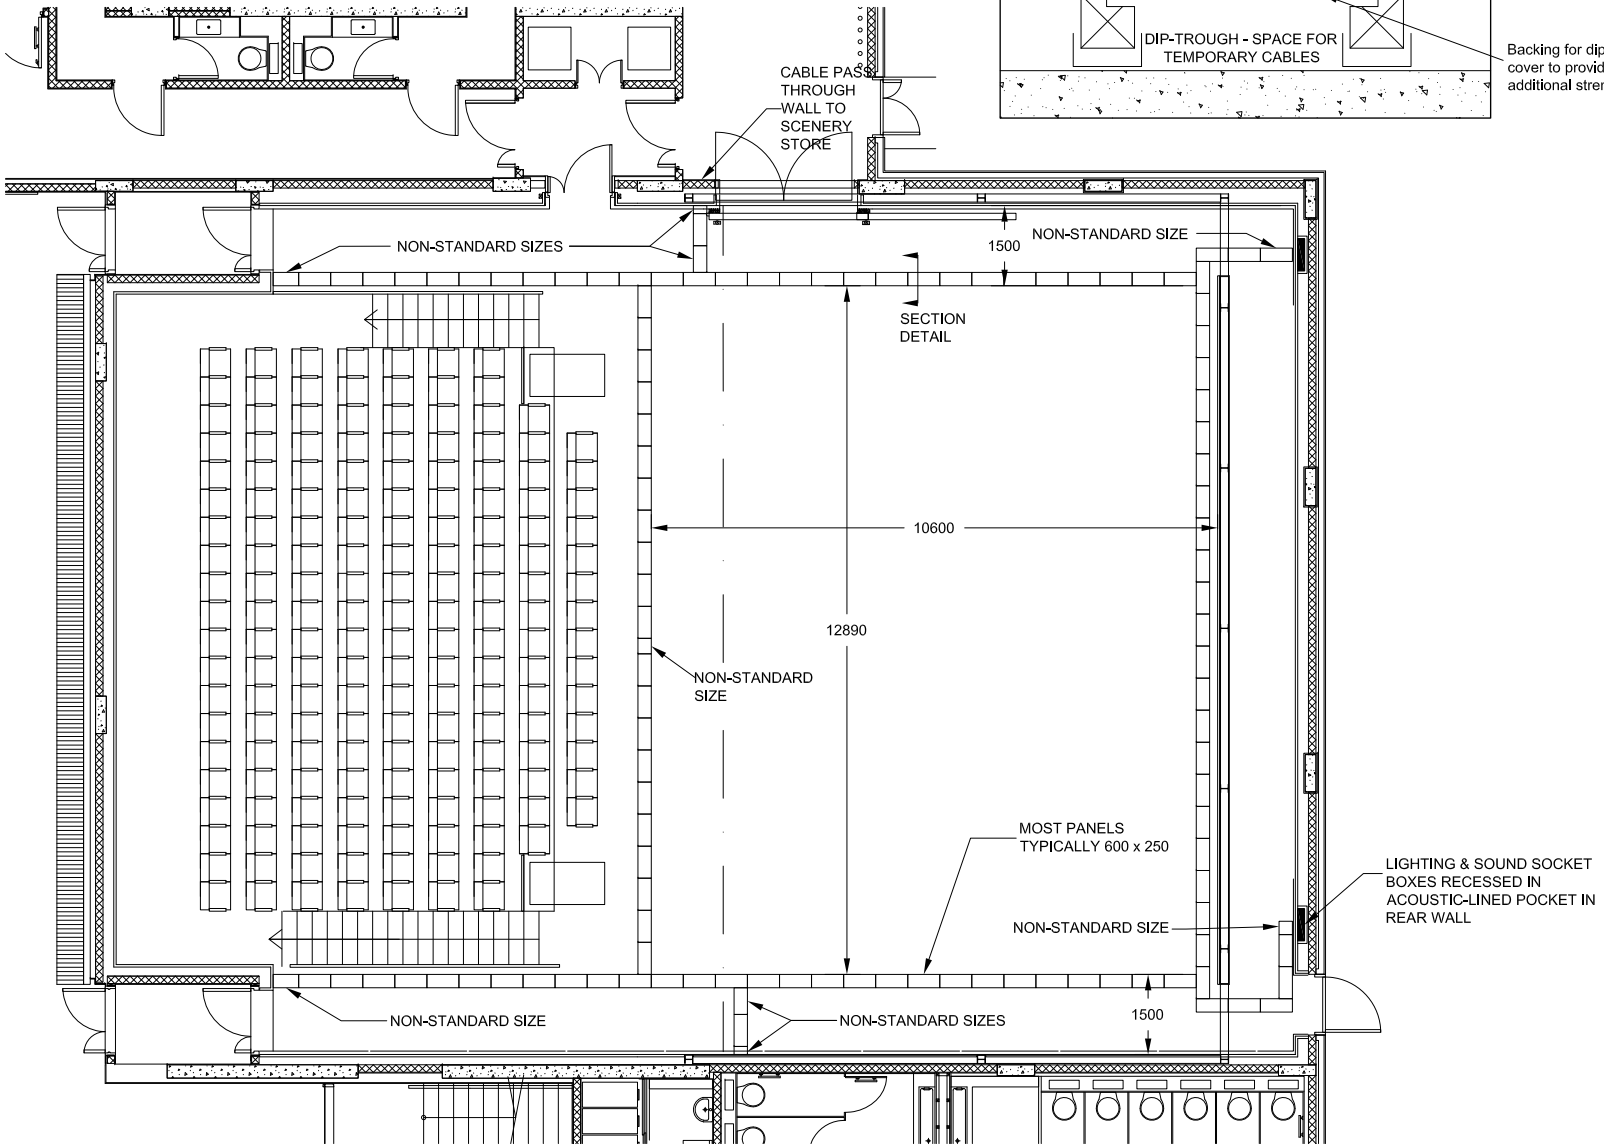

METRES 0 1 2 3 4
FEET 0 4 8 12

NOTES

This drawing shows 111 standard dip-trough covers at 600x250mm. Dip trough covers are not hinged and can be removed.

Twelve additional standard (600x250) dip trough lids, with cable holes, to be supplied as part of the flooring contract.

9 non-standard sized panels are located at the end of each run of dip-trough covers and will be sized to fit the finished room.

This drawing is intended as an illustration only. These dip trough covers are specified by the architect and are part of the stage floor contract.

CONSTRUCTION ISSUE		FEB 09
TENDER ISSUE		MAY 08
D	SEATING PIT OMITTED, DIMENSIONS ADDED.	23 MAY 08
C	NOTES ADDED	APR 08
B	BACKGROUND REVISED TO MATCH LATEST GAs. DIP LAYOUT REVISED TO SUIT. DETAIL REVISED TO SHOW BACKING PLATE SUPPORTED ON FLOOR BATTENS.	FEB 08
A	DIP LAYOUT REVISED. SECTION DETAIL ADDED.	13 DEC 07
REVISIONS		X

CARR & ANGIER
THEATRE CONSULTANTS
THE OLD MALTHOUSE
CLARENCE STREET
BATH BA1 5NS
TEL. (01225) 446664
FAX (01225) 446654
mail@carrandangier.co.uk

DANCE EAST

STUDIO 1
DIP TROUGH PLAN

DATE	ISSUE
NOV 2007	D
SCALE CORRECT AT PAPER SIZE 1/100 A3	DRAWING No. 374/M/07